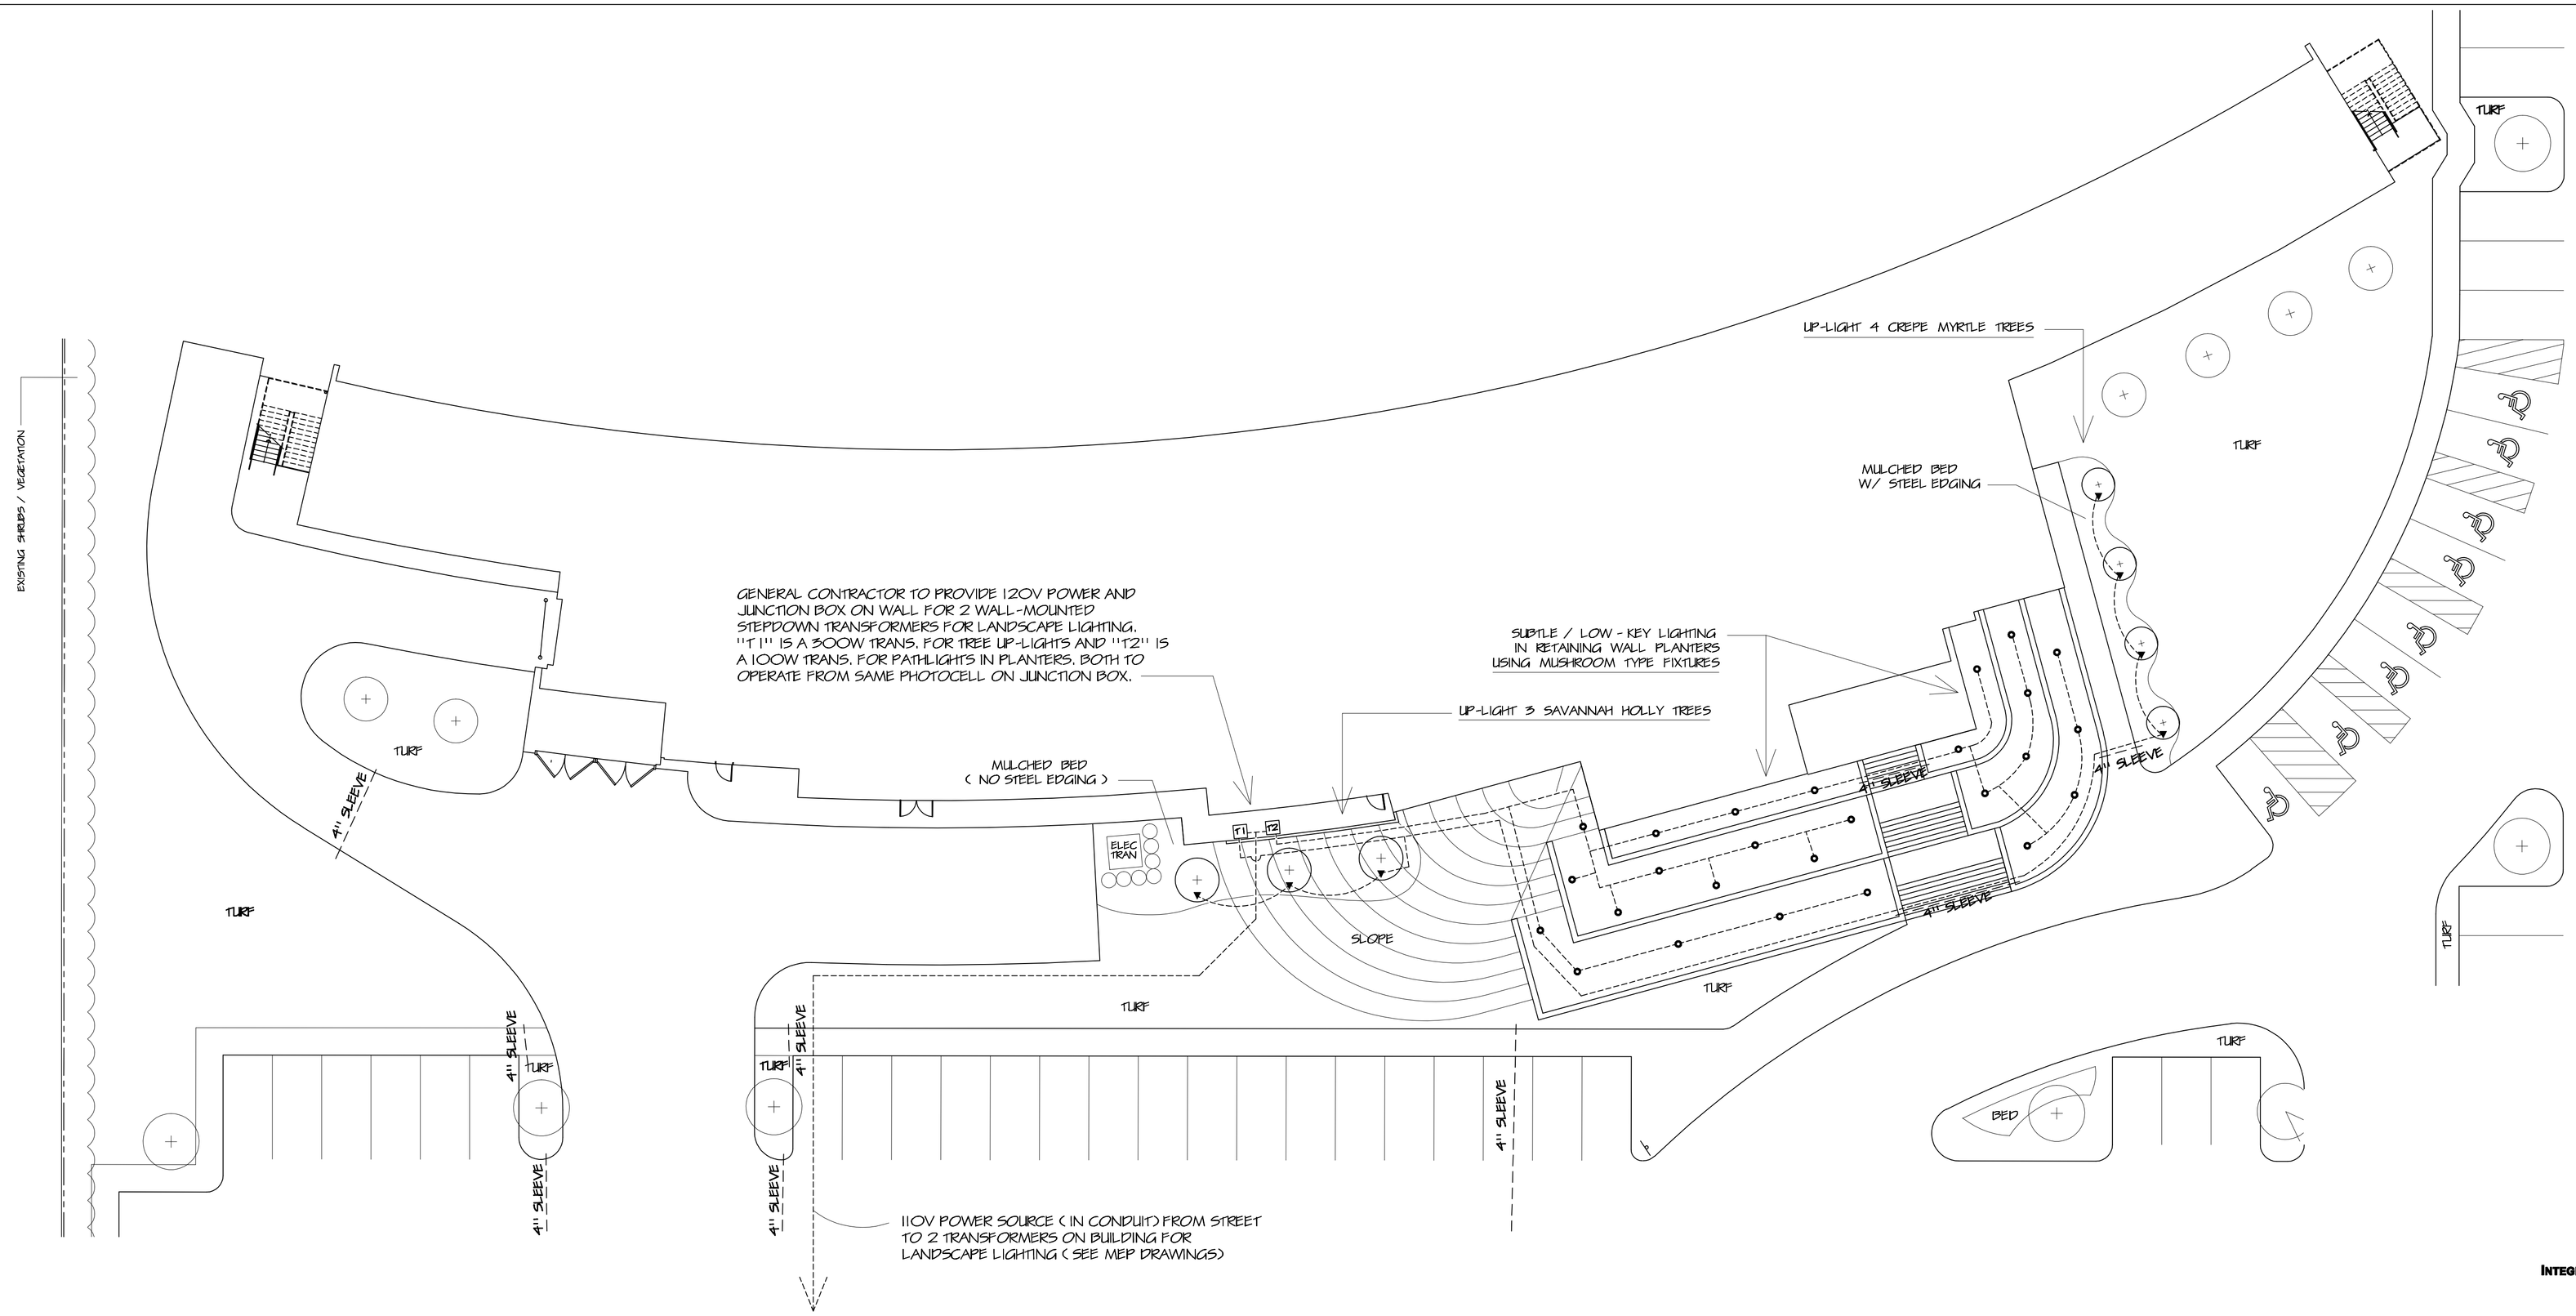

A LANDSCAPE LIGHTING PLAN

SCALE : 1/16" = 1'

INTEGRATED LANDSCAPE ARCHITECTURE
765 ROLLING OAKS DRIVE
DRIFTWOOD, TEXAS 78619
PHONE : 713-973-7691
FAX : 512-847-2188
E-MAIL : indandsys@swbmail.com

7/10/12

STATE OF TEXAS
DUANE BUNGO
1375
REGISTERED
LANDSCAPE ARCHITECT

LANDSCAPE LIGHTING SCHEDULE

T1	300W WALL-MOUNTED TRANSFORMER FOR 7 TREE UPLIGHTS TECHLIGHT #GILV 300 (120 VOLT PRIMARY / 24 VOLT SECONDARY)
▼	24 VOLT LED UPLIGHT ON STAKE (39W EA.) 273W TOTAL (7 QUANT.) TECHLIGHT QEM-2-1-1-2-1 MEDIUM LED BULLET / WARM WHITE COLOR (3000K) UPSHIELD, TREE BASE WITH INTEGRAL DRIVER, 120 DEGREE WIDE FLOOD LENS, O.D. BLACK COLOR, OPERATES ON 24VOLT DC POWER SOURCE / 300 WATT TRANSFORMER 120 VOLT PRIMARY / 24 VOLT SECONDARY - BLACK
T2	100W WALL-MOUNTED TRANSFORMER FOR 26 PATHLIGHTS 120 VOLT PRIMARY / 12 VOLT SECONDARY
o	12 VOLT LED PATH LIGHT ON STAKE (2.5W EA.) 65W TOTAL (26 QUANT.) AURORALIGHT LPL1-WW-G/S-PVD , 20" TALL W/ BRASS HEAD AND NICKLE RISER, STAINLESS HARDWARE, INTERNAL DRIVER AND BRUSHED NICKLE FINISH (OPERATES ON ANY 12 VOLT DC POWER SOURCE)
------	10/2 LOW VOLTAGE DIRECT BURIAL LIGHTING CABLE

ADD OPTION # 1 : ADD 1 DIMMER TO EACH TREE UPLIGHT (7 QUANT.)

REV.NO.	DESCRIPTION	DATE	APP.
#1	PLANTERS REVISION	7/10/12	

TOP GOLF
I-10 AT MEMORIAL BROOK

LANDSCAPE LIGHTING PLAN & SPECIFICATIONS

TERRA ASSOCIATES, INC. CONSULTING ENGINEERS
1445 N. LOOP WEST - SUITE 450
HOUSTON, TEXAS 77008
713-993-0333
TBPE Registration No.: F-003832

DRAWN BY: DFB	SCALE: 1/16" = 1'	CONTRACT: 1
CHECKED BY: DAS	DATE: JULY 10, 2012	PROJECT No. 0030-1101
FILE NAME:	PLOT SCALE: 1/16"= 1'	SHEET L-5 OF 5

C:\Program Files\AutoCAD 2008\Drawings\Terra TopGolf (1=40)\7.10.12 TG L5.dwg Jul 10, 2012-12:51pm Terra Associates Inc., Duane