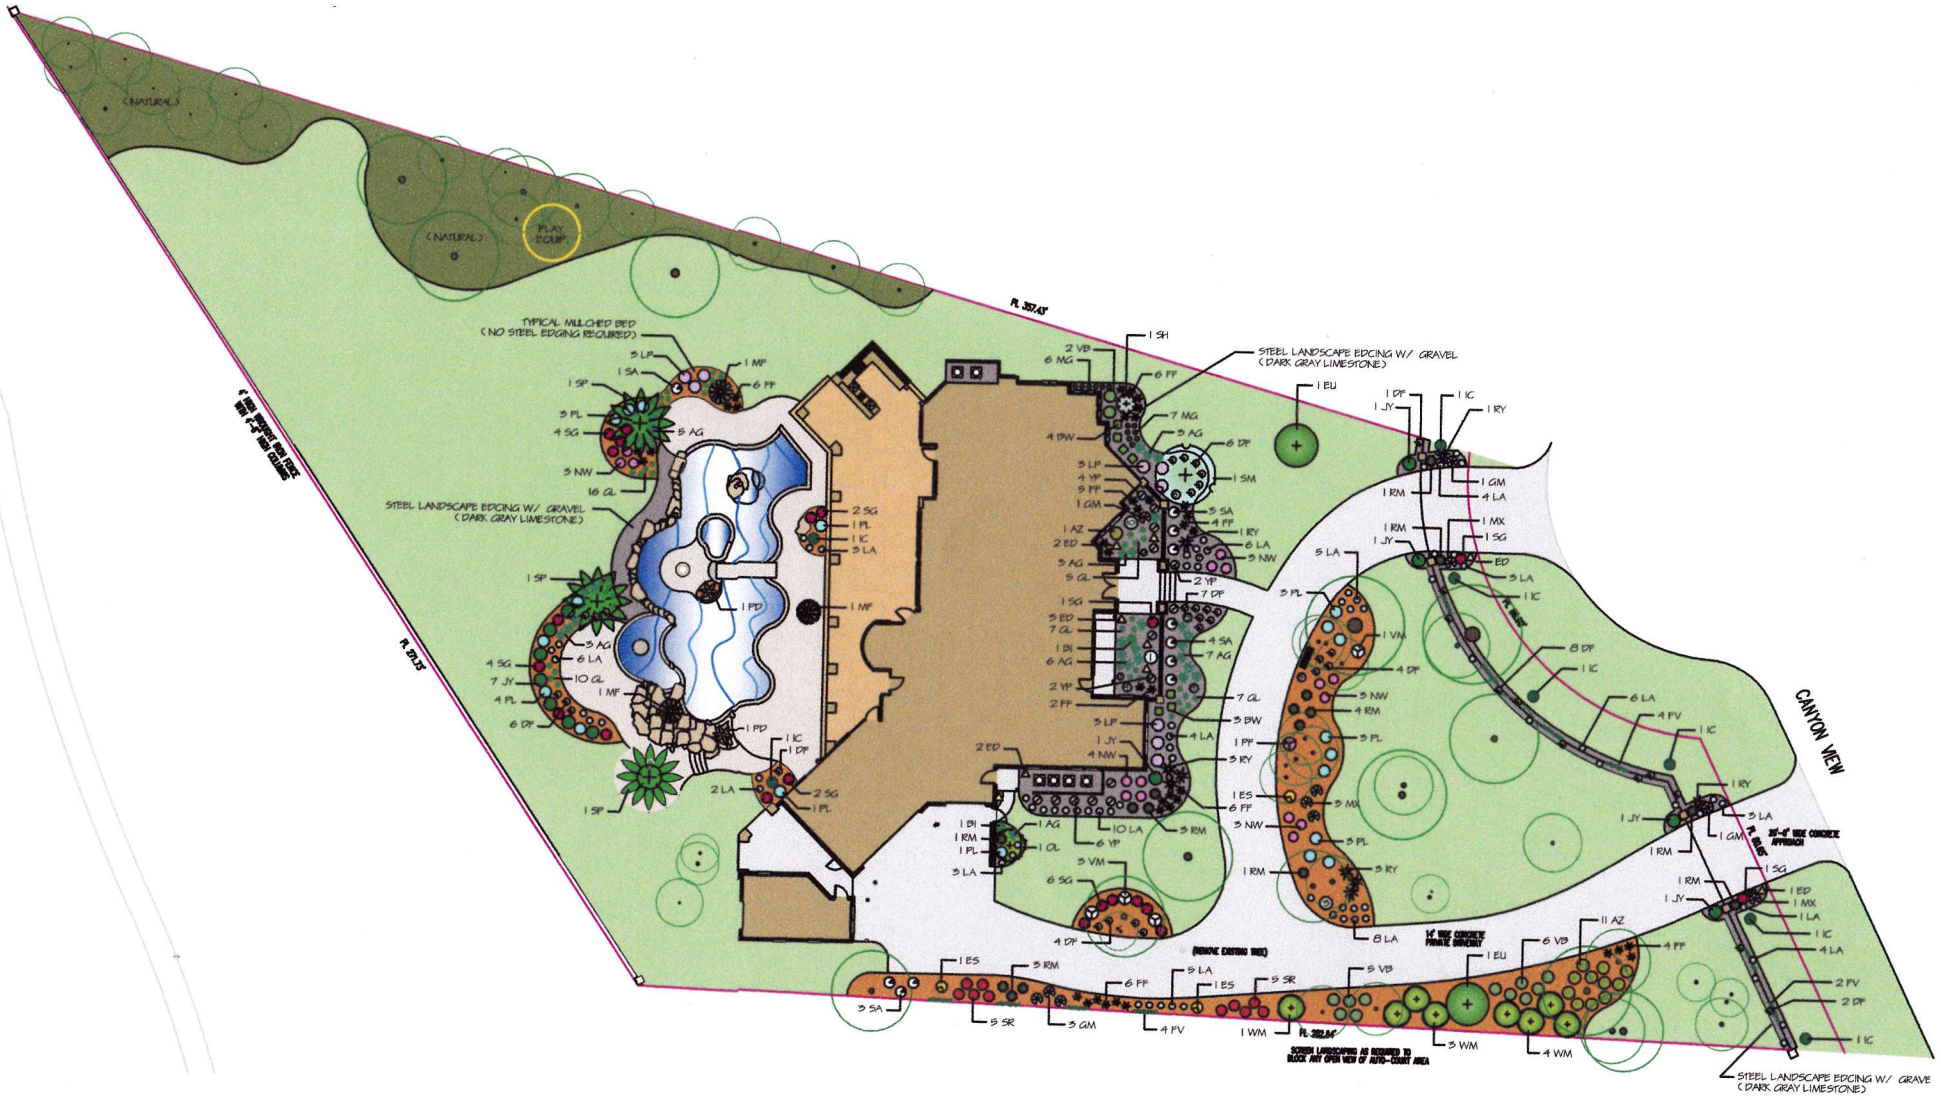
(NATURAL)
(NATURAL)
PLAY EQUIP.
TYPICAL MULCHED BED (NO STEEL EDGING REQUIRED)
STEEL LANDSCAPE EDGING W/ GRAVEL (DARK GRAY LIMESTONE)
STEEL LANDSCAPE EDGING W/ GRAVEL (DARK GRAY LIMESTONE)
CANYON VIEW
(REMOVE EXISTING TREE)
SCREEN LANDSCAPING AS REQUIRED TO BLOCK ANY OPEN VIEW OF AUTO-COURT AREA