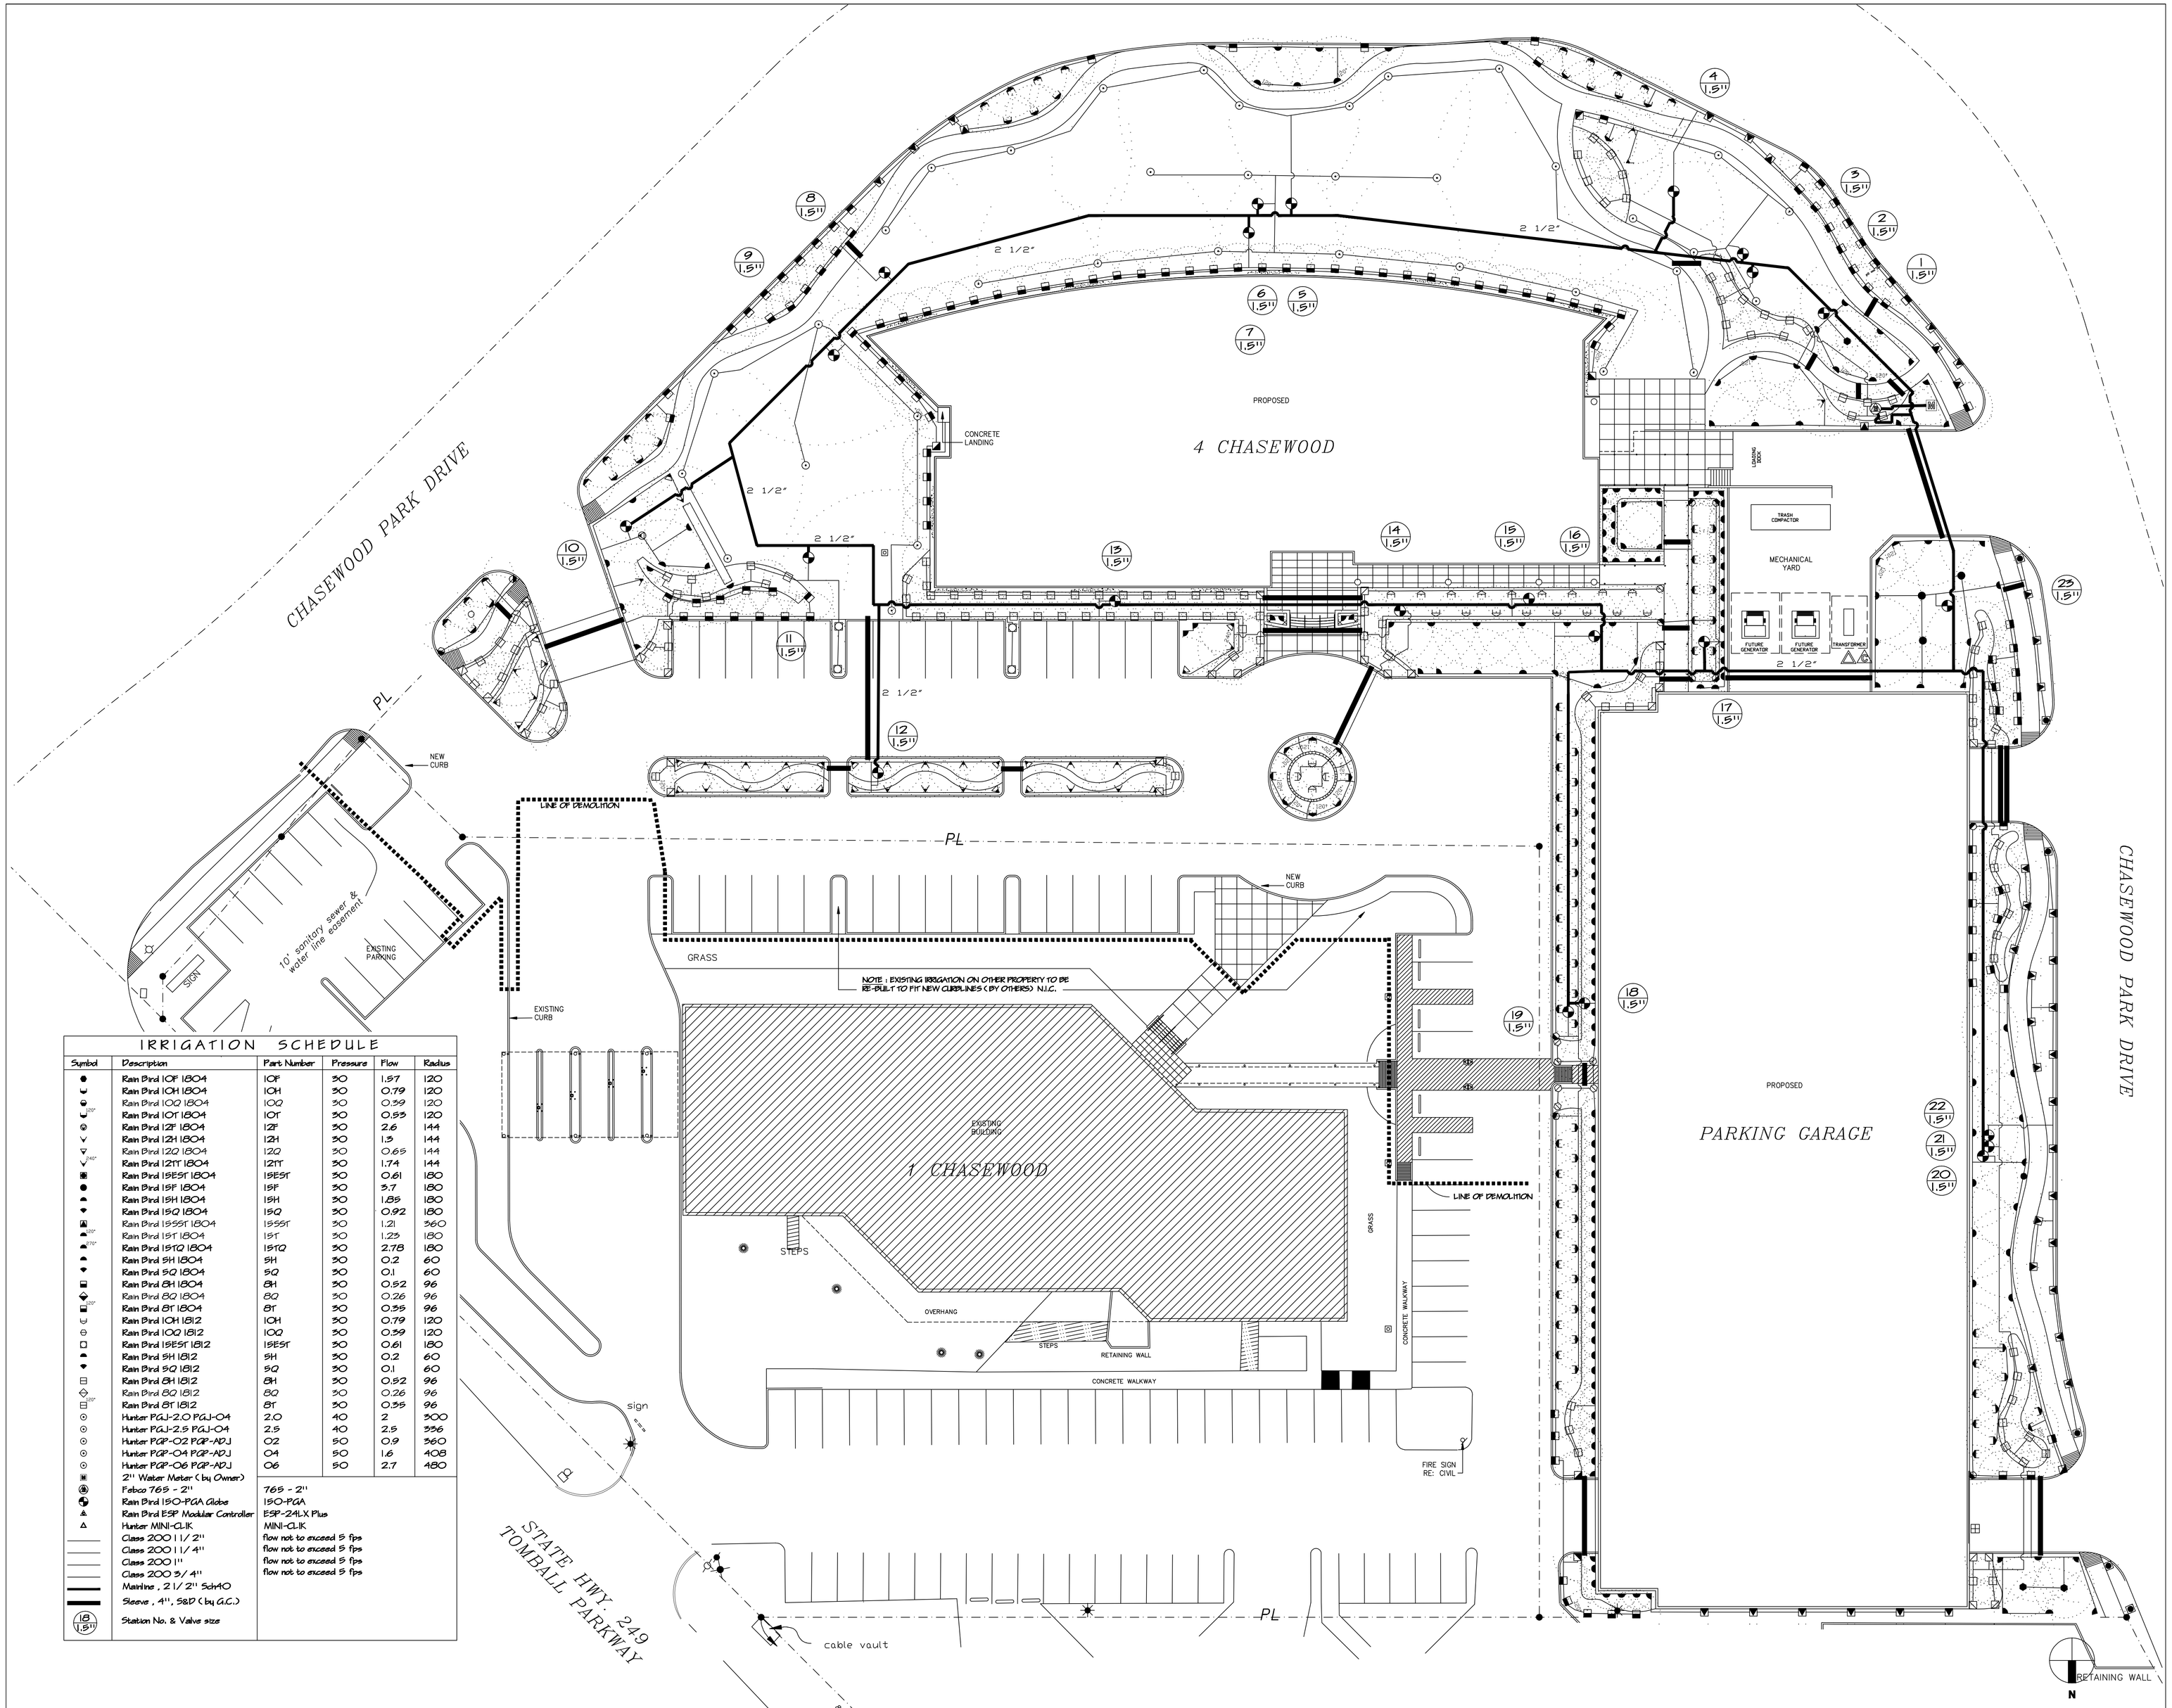

IRRIGATION SCHEDULE

Symbol	Description	Part Number	Pressure	Flow	Radius
	Rain Bird 10F 1804	10F	50	1.57	120
	Rain Bird 10H 1804	10H	50	0.79	120
	Rain Bird 10Q 1804	10Q	50	0.59	120
	Rain Bird 10T 1804	10T	50	0.95	120
	Rain Bird 12F 1804	12F	50	2.6	144
	Rain Bird 12H 1804	12H	50	1.3	144
	Rain Bird 12Q 1804	12Q	50	0.65	144
	Rain Bird 12TT 1804	12TT	50	1.74	144
	Rain Bird 15EST 1804	15EST	50	0.61	180
	Rain Bird 15F 1804	15F	50	3.7	180
	Rain Bird 15H 1804	15H	50	1.85	180
	Rain Bird 15Q 1804	15Q	50	0.92	180
	Rain Bird 15SST 1804	15SST	50	1.21	360
	Rain Bird 15T 1804	15T	50	1.25	180
	Rain Bird 15TQ 1804	15TQ	50	2.78	180
	Rain Bird 5H 1804	5H	50	0.2	60
	Rain Bird 5Q 1804	5Q	50	0.1	60
	Rain Bird 8H 1804	8H	50	0.52	96
	Rain Bird 8Q 1804	8Q	50	0.26	96
	Rain Bird 8T 1804	8T	50	0.35	96
	Rain Bird 10H 1812	10H	50	0.79	120
	Rain Bird 10Q 1812	10Q	50	0.59	120
	Rain Bird 15EST 1812	15EST	50	0.61	180
	Rain Bird 5H 1812	5H	50	0.2	60
	Rain Bird 5Q 1812	5Q	50	0.1	60
	Rain Bird 8H 1812	8H	50	0.52	96
	Rain Bird 8Q 1812	8Q	50	0.26	96
	Rain Bird 8T 1812	8T	50	0.35	96
	Hunter PGJ-2.0 PGJ-04	2.0	40	2	300
	Hunter PGJ-2.5 PGJ-04	2.5	40	2.5	336
	Hunter PGP-02 PGP-ADJ	02	50	0.9	360
	Hunter PGP-04 PGP-ADJ	04	50	1.6	408
	Hunter PGP-06 PGP-ADJ	06	50	2.7	480
	2" Water Meter (by Owner)				
	Febco 765 - 2"	765 - 2"			
	Rain Bird 150-PGA Globe	150-PGA			
	Rain Bird ESP Modular Controller	ESP-24L-X Plus			
	Hunter MINI-CLIK	MINI-CLIK			
	Class 200 1 1/ 2"	flow not to exceed 5 fps			
	Class 200 1 1/ 4"	flow not to exceed 5 fps			
	Class 200 1"	flow not to exceed 5 fps			
	Class 200 3/ 4"	flow not to exceed 5 fps			
	Mainline , 2 1/ 2" Sch40				
	Sleeve , 4", S&D (by G.C.)				
18 / 1.5"	Station No. & Valve size				

IRRIGATION PLAN 1" = 20' 1

INTEGRATED LANDSCAPE SYSTEMS
P.O. BOX 941444
HOUSTON, TEXAS 77094-8444
E-MAIL : INTLANDSYS@TXWINET.COM
PHONE : 713-973-7851
FAX : 512-973-7851

LEILE V. SHOR 1531

ISSUES AND REVISIONS

NO.	DATE	DESCRIPTION
	6/28/07	RFP1

GENCAP PARTNERS, LLP

4 CHASEWOOD

#4 Chasewood Park Drive
Houston , Tx.

Irrigation Plan

6/28/07

© 2007 Integrated Landscape Systems

L-2.1